


SAMPLE 1

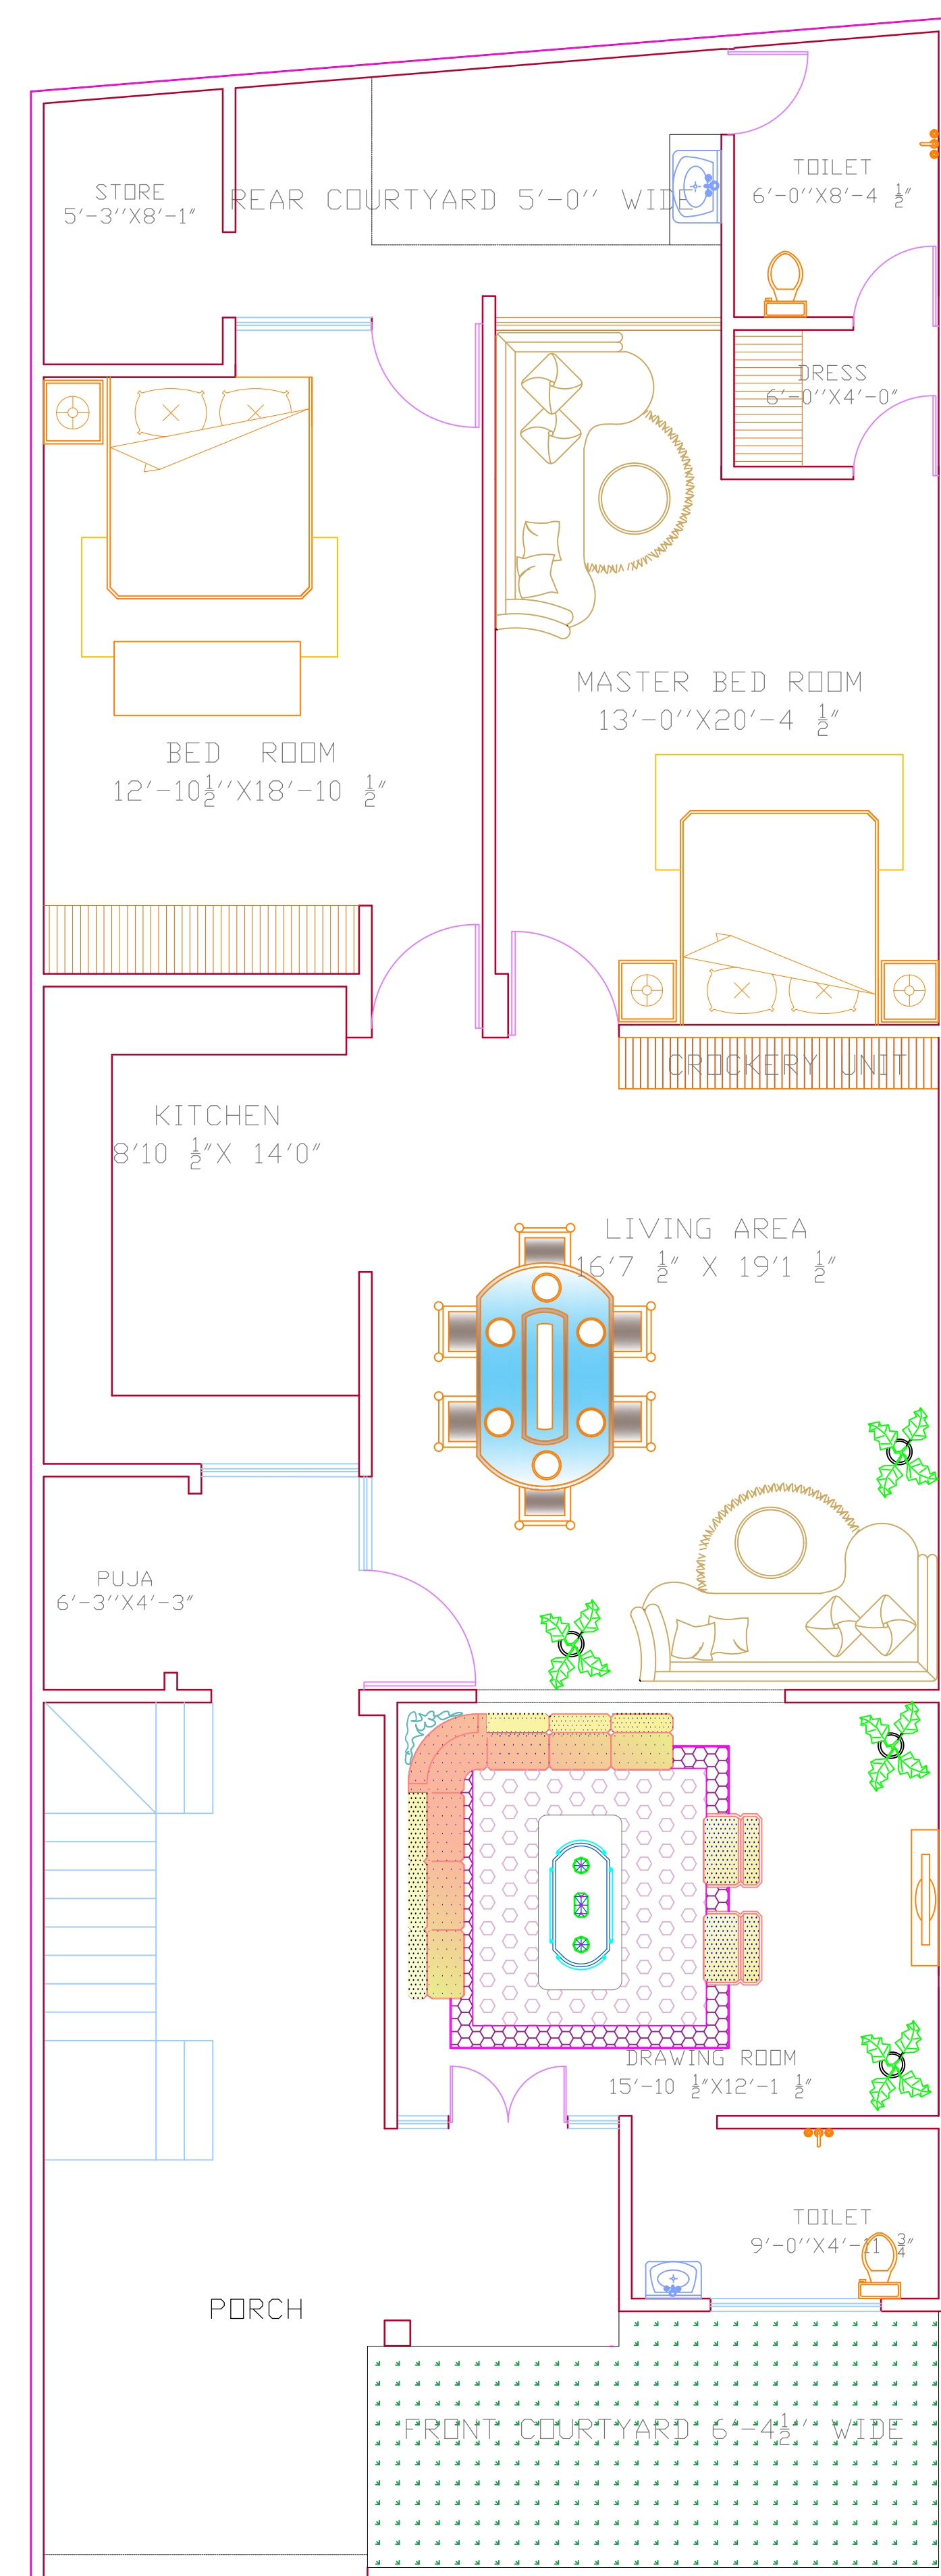


SAMPLE 2

project. :-

PROPOSED RESIDENCE OF
MR.BANE MADHAV G.

North :-

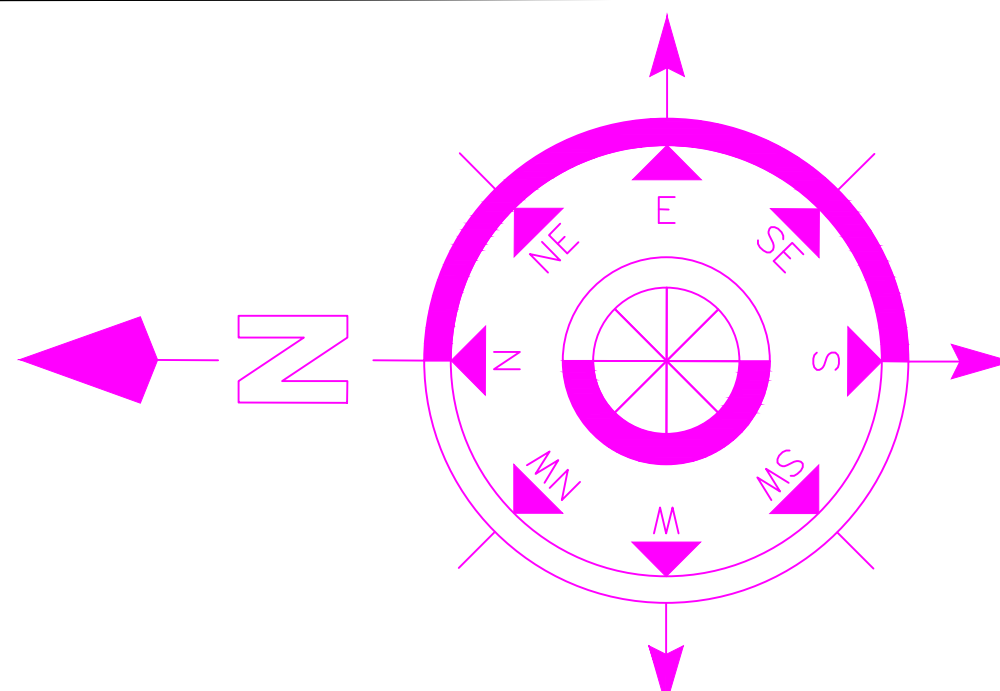

Architects :-

DESIGN ETHOS
AR.MANISH TRIPATHI
739869707
Architects, Engineer & Interior
designers.